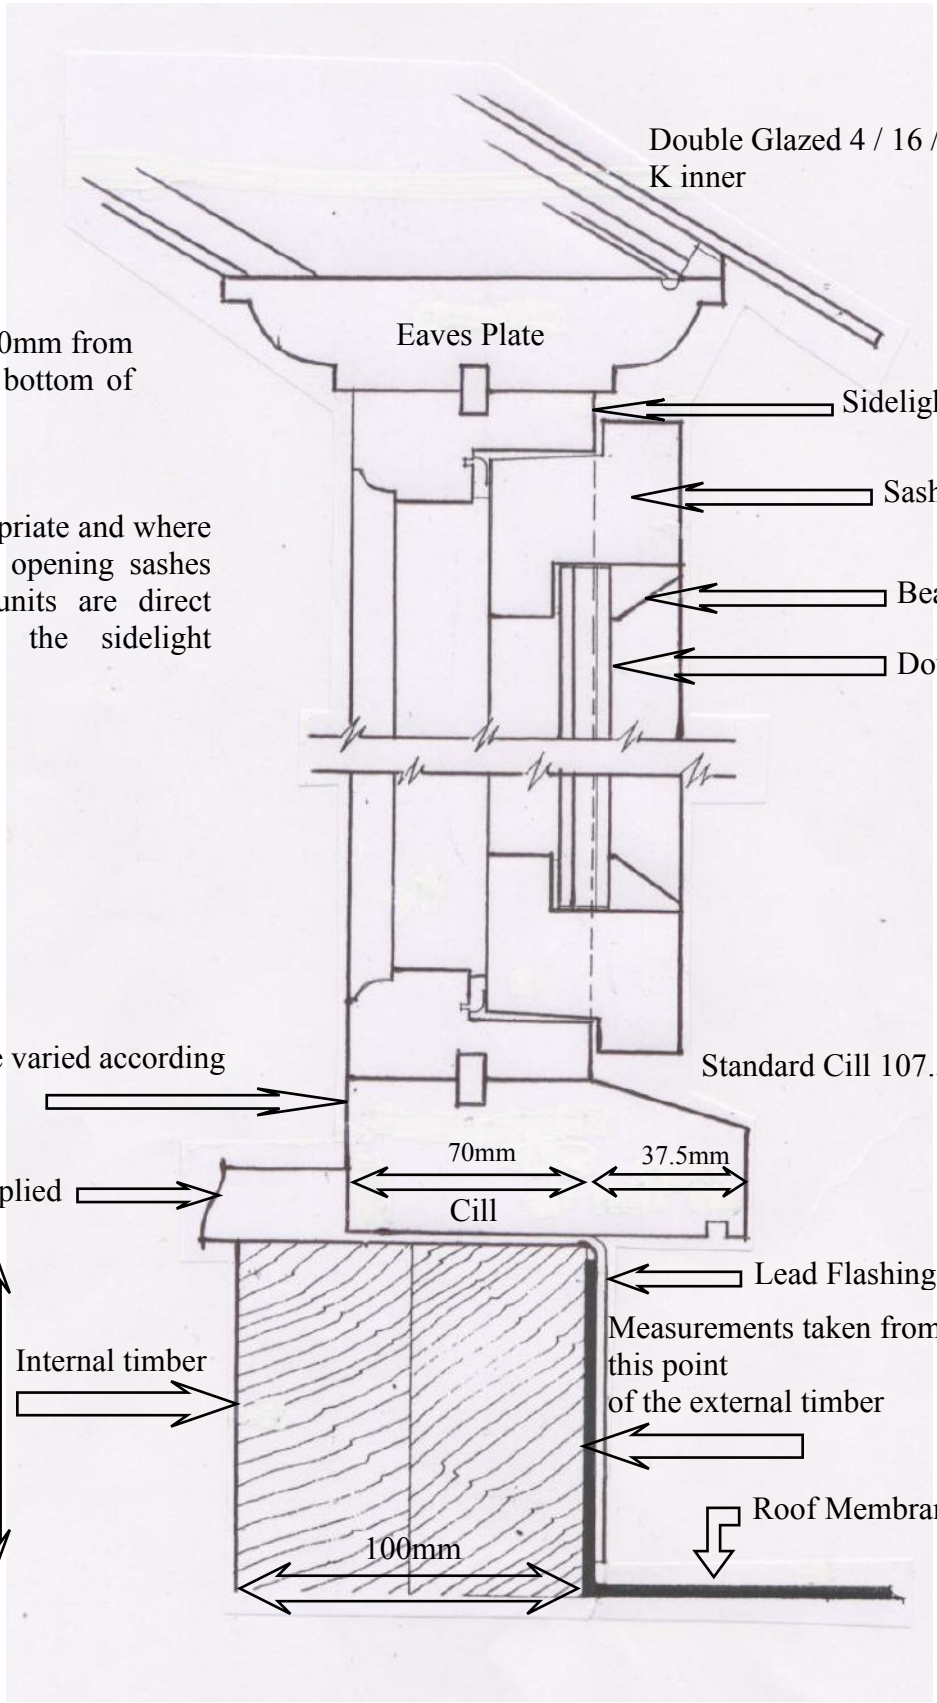Section through Roof Lantern with sidelights